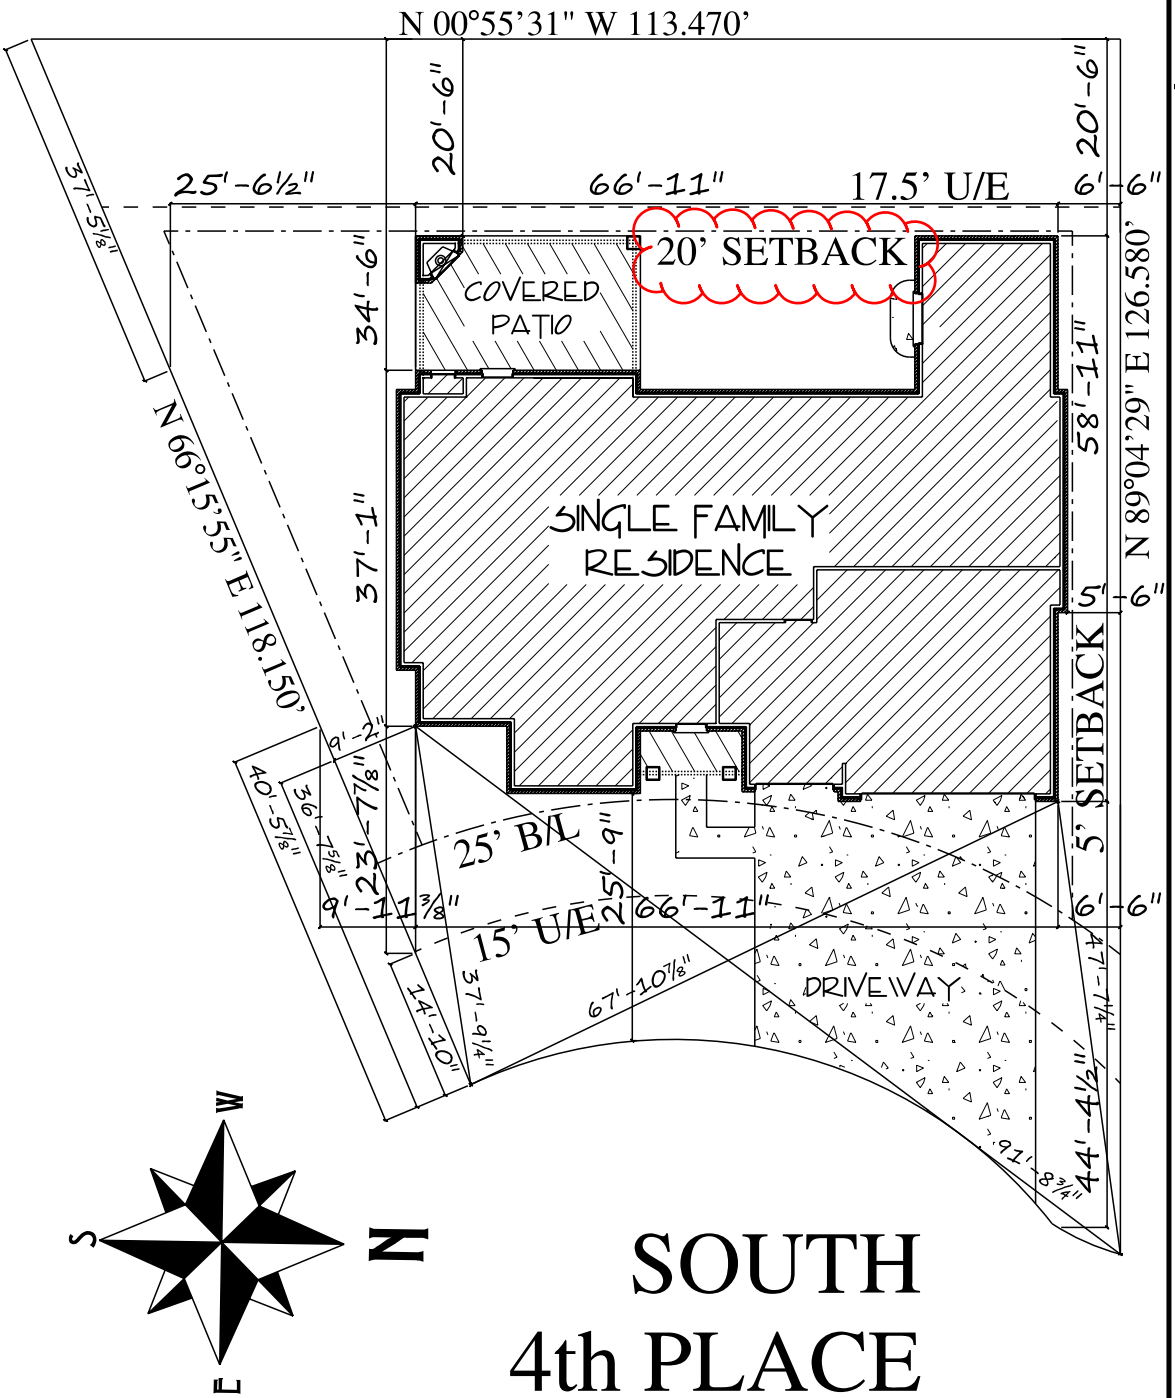

SOUTH 4th PLACE

SITE PLAN

SCALE: 1" = 20'-0"

ADDRESS

ST: S. 4TH PL.
LOT: 26
BLOCK: 41
SUBD: YORKTOWN
BLKS 39-44 PUD AMD "C"
CITY: JENKS
COUNTY: TULSA
STATE: OKLAHOMA

SPENCER FAMILY RESIDENCE

DISTINCTIVE DESIGNS

FOLDER: SPENCER
FILE:
DATE: SATURDAY, OCTOBER 31, 2020
DRAWN BY: MM
APPROVED BY:

ALL RIGHTS RESERVED
DISTINCTIVE DESIGNS...INC., 2020